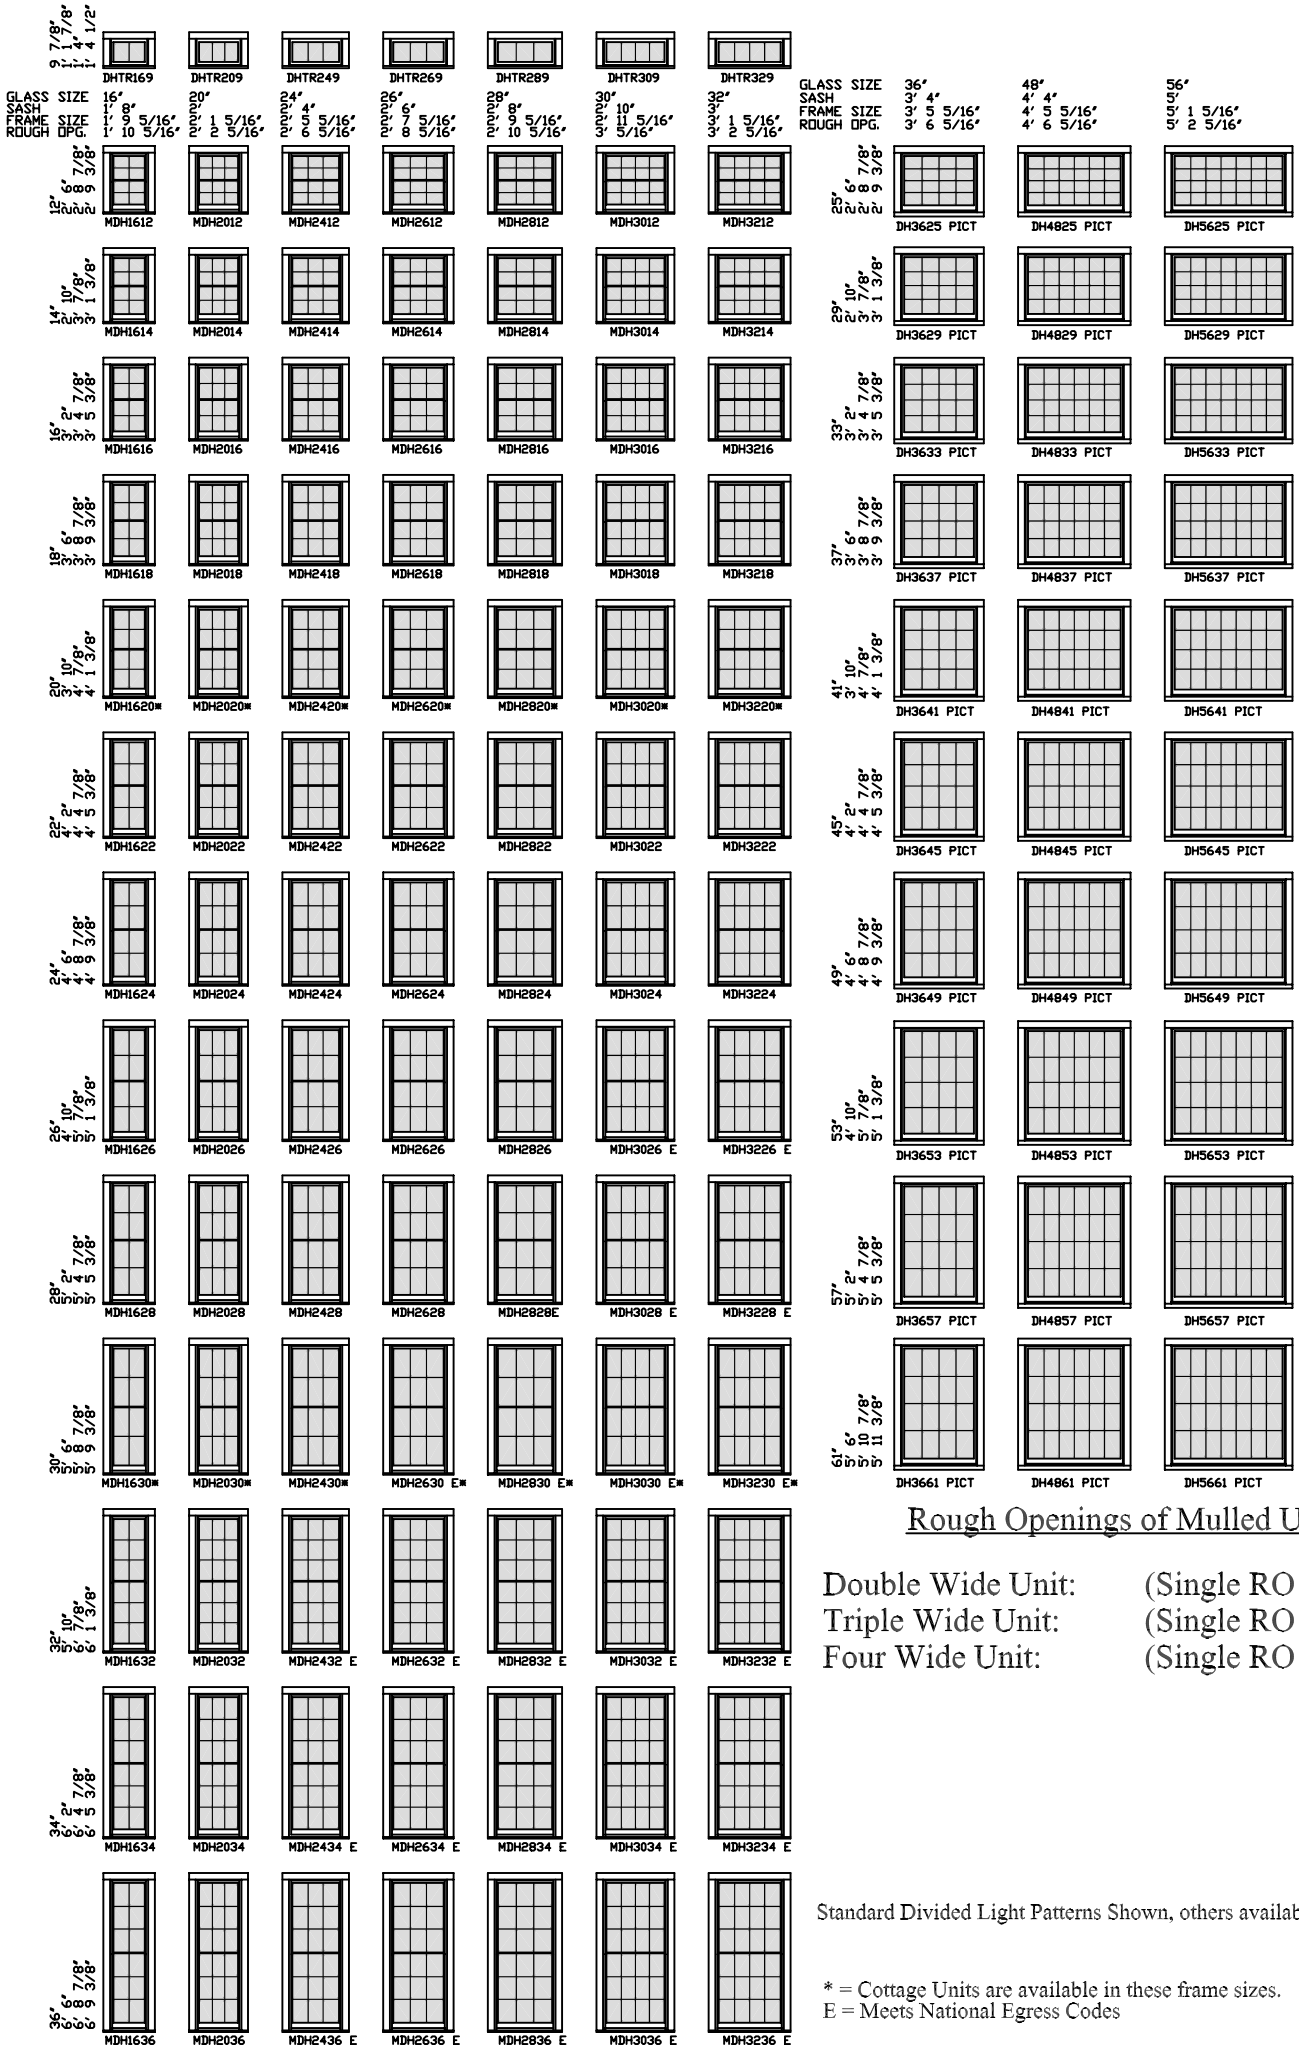

Rough Openings of Mulled Units:

Double Wide Unit:	(Single RO x 2) -1"
Triple Wide Unit:	(Single RO x 3) -2"
Four Wide Unit:	(Single RO x 4) -3"

Standard Divided Light Patterns Shown, others available upon request

* = Cottage Units are available in these frame sizes.
E = Meets National Egress Codes